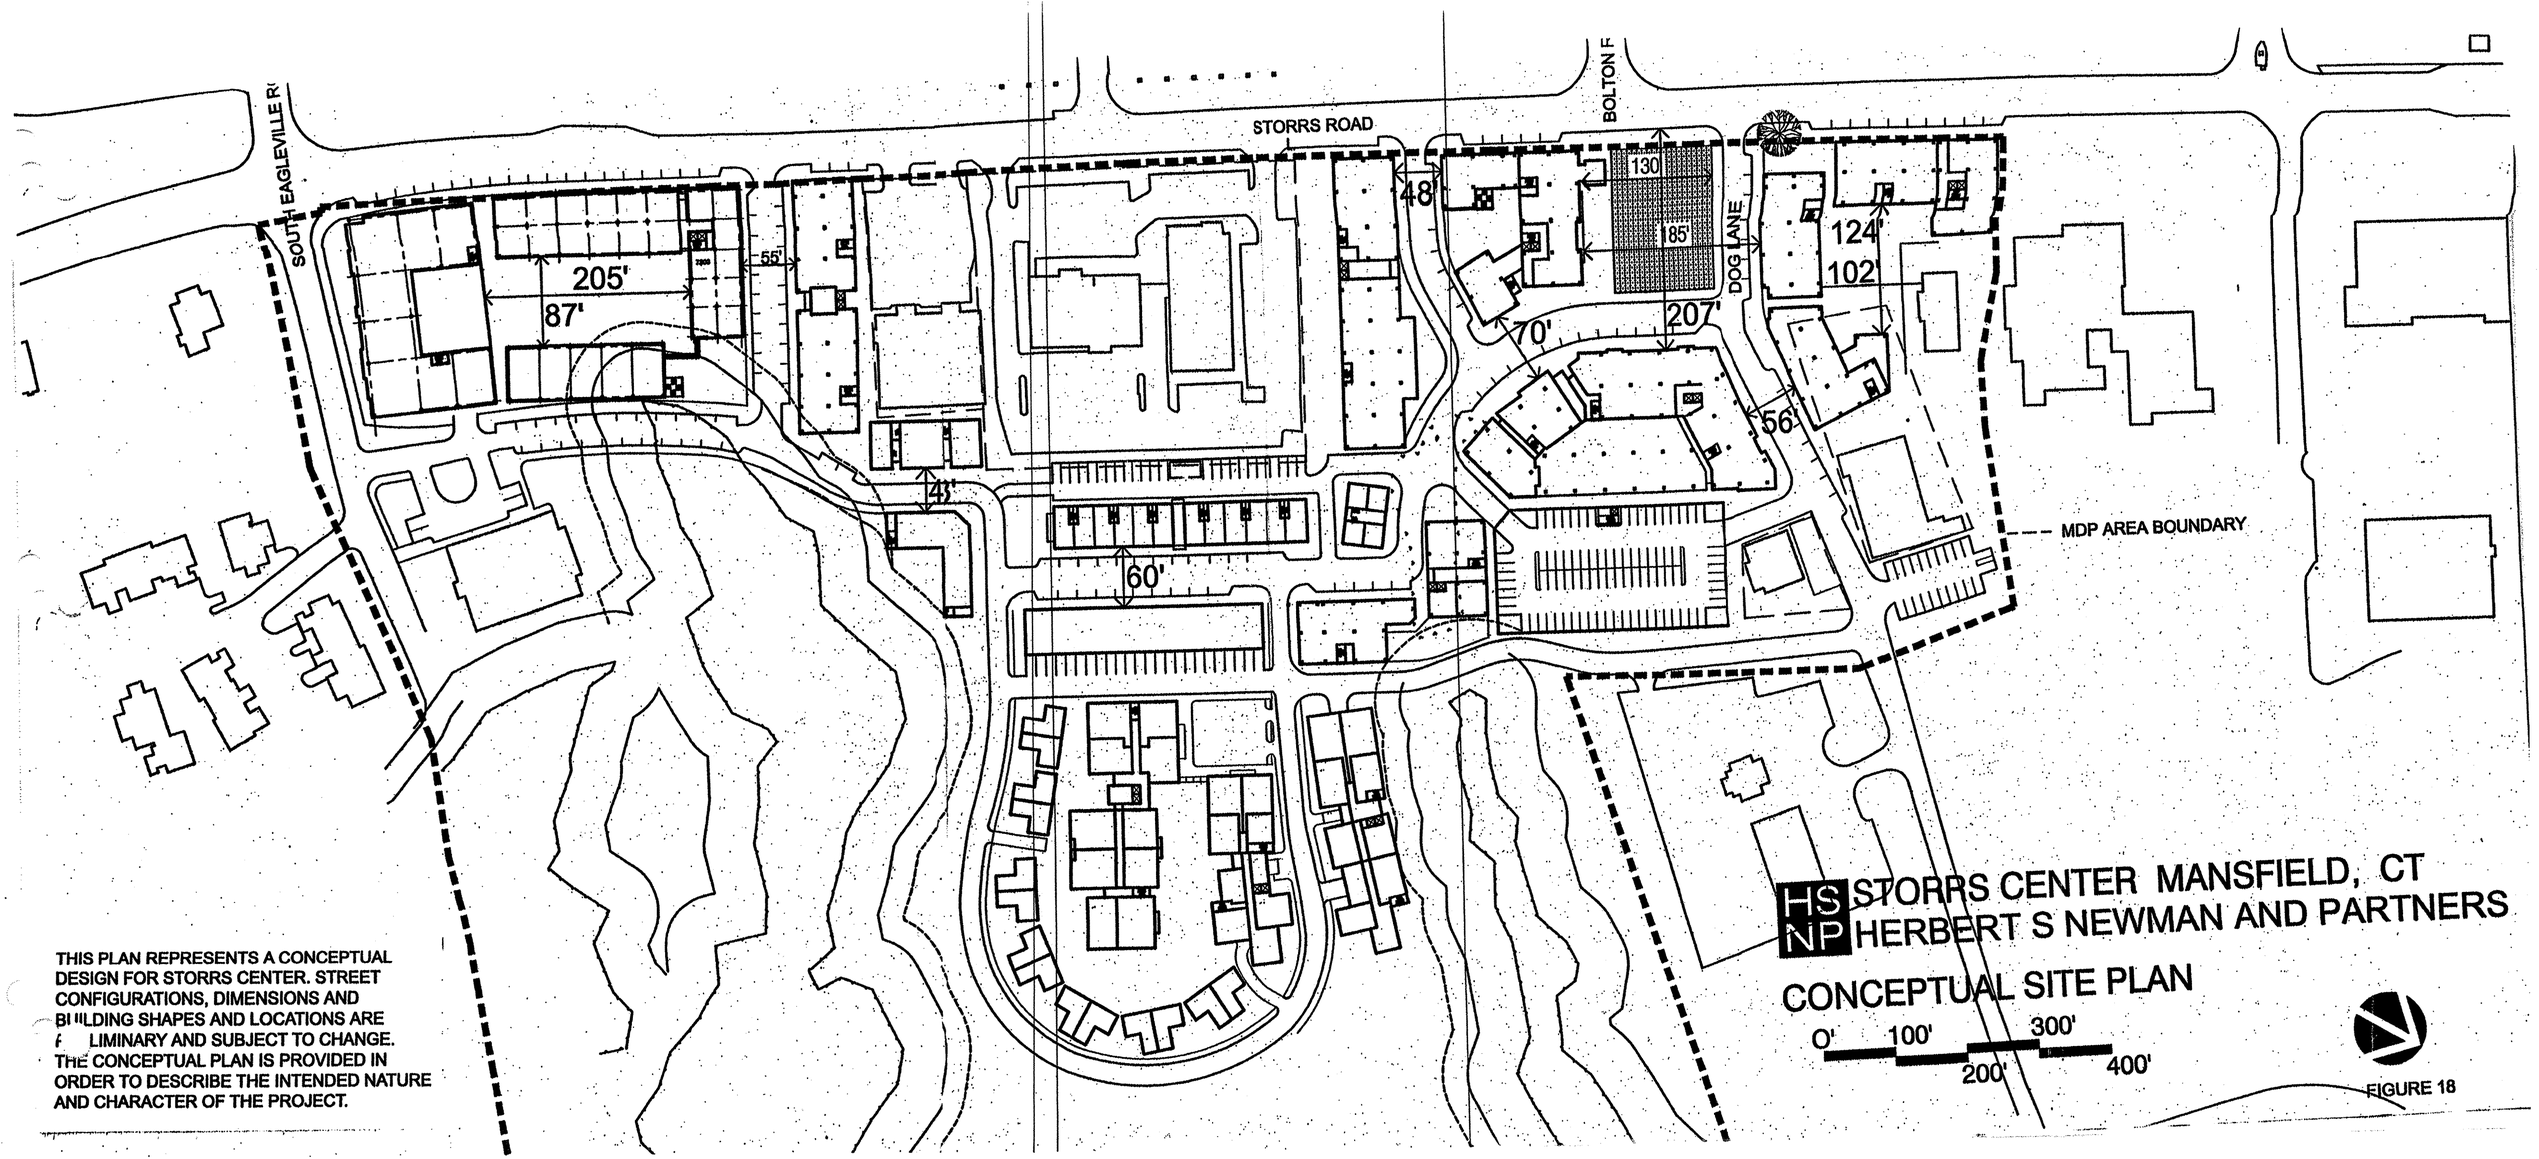
STORRS ROAD
SOUTH EAGLEVILLE R
BOLTON F
DOG LANE
MDP AREA BOUNDARY
205'
87'
55'
48'
130
185'
124'
102'
70'
207'
56'
41'
60'
HS NP
STORRS CENTER MANSFIELD, CT
HERBERT S NEWMAN AND PARTNERS
CONCEPTUAL SITE PLAN
0' 100' 200' 300' 400'
THIS PLAN REPRESENTS A CONCEPTUAL DESIGN FOR STORRS CENTER. STREET CONFIGURATIONS, DIMENSIONS AND BUILDING SHAPES AND LOCATIONS ARE PRELIMINARY AND SUBJECT TO CHANGE. THE CONCEPTUAL PLAN IS PROVIDED IN ORDER TO DESCRIBE THE INTENDED NATURE AND CHARACTER OF THE PROJECT.

FIGURE 18