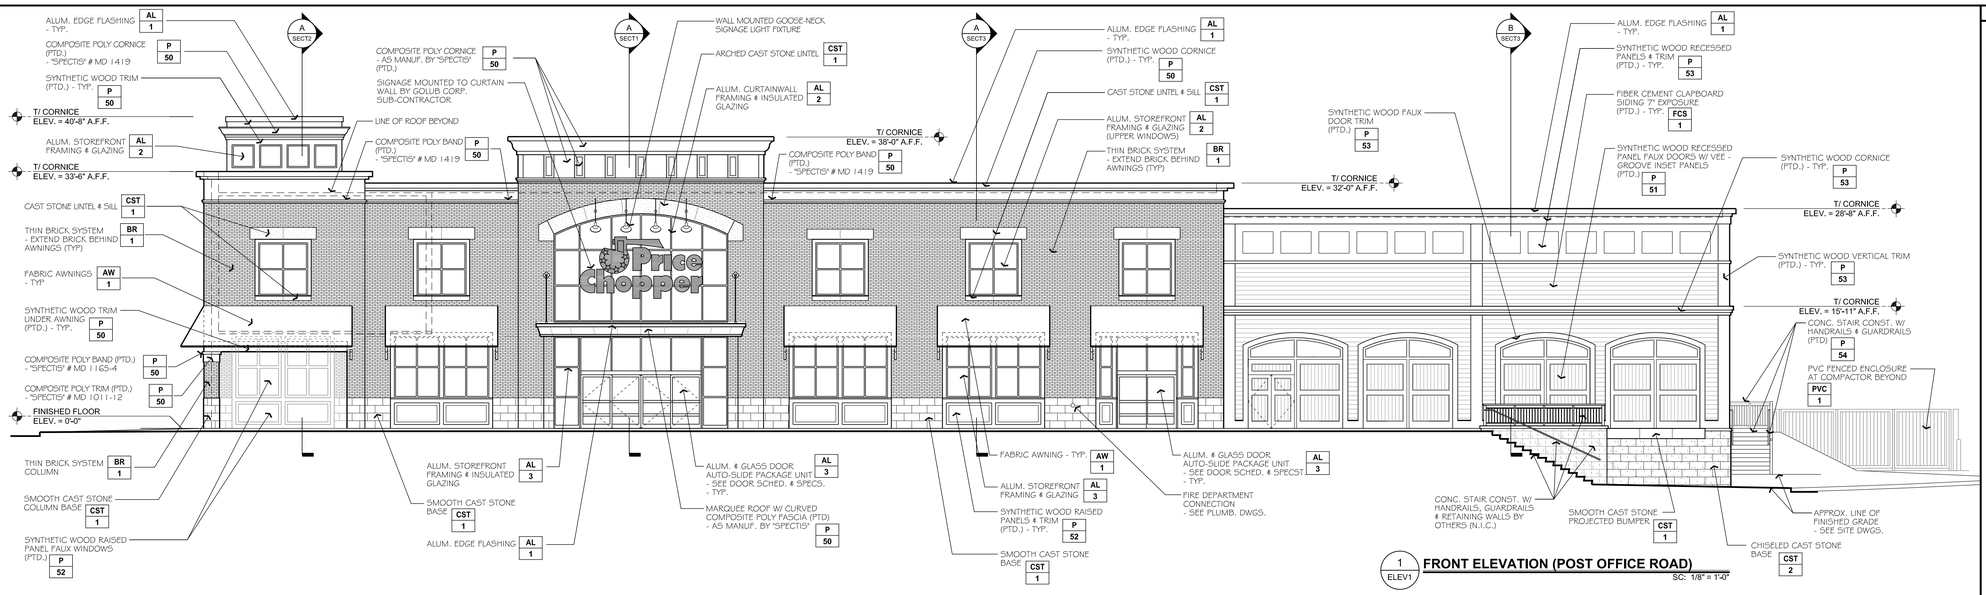

1 ELEV1 **FRONT ELEVATION (POST OFFICE ROAD)**
SC: 1/8" = 1'-0"

NOTE:
SEE FRONT ELEVATION FOR TYPICAL NOTES

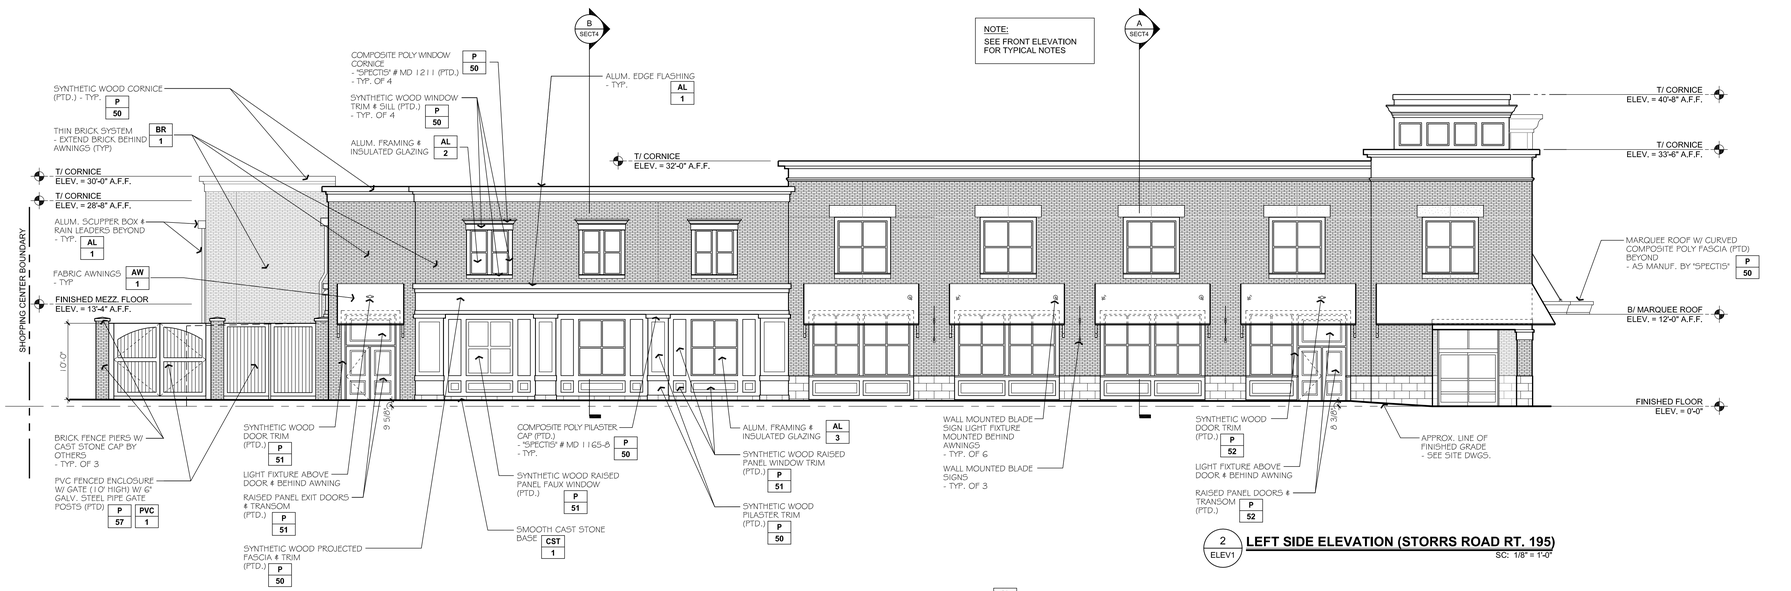

2 ELEV1 **LEFT SIDE ELEVATION (STORRS ROAD RT. 195)**
SC: 1/8" = 1'-0"

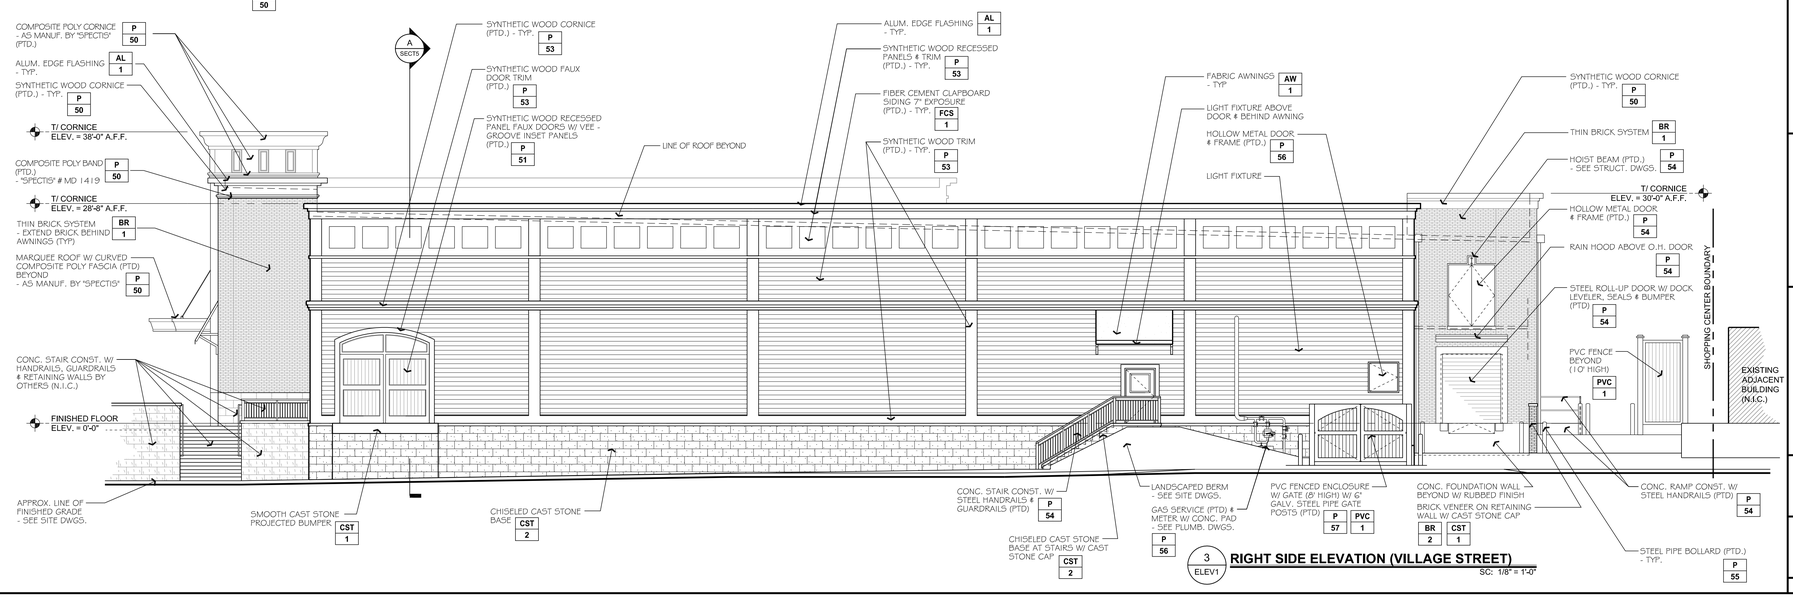

3 ELEV1 **RIGHT SIDE ELEVATION (VILLAGE STREET)**
SC: 1/8" = 1'-0"

date: March 15, 2013

revisions:

1 MARCH 19, 2013
REVISED TRIM ON VILLAGE STREET ELEVATION

Copyright © 2013
PEPIN Associates
architects • engineers
These Documents have been prepared specifically for this project. Reproduction is prohibited without the approval of the Architect or Engineer.

PEPIN Associates
architects • engineers
4 Barnard Lane
Bloomfield, Connecticut
06002
860.243.1471
FAX: 860.286.8290

certification:

project - location:
Price chopper
STORE #243
at
Storrs Center
Storrs Rd. & Village St.
Mansfield, CT

sheet title:
EXTERIOR ELEVATIONS

sheet number:
ELEV1

project number: 1224