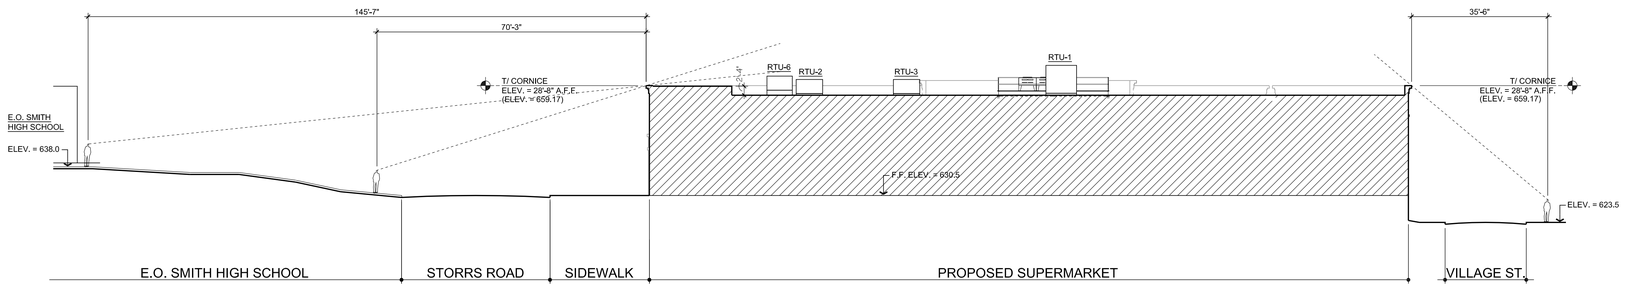

SECTION D-D (LOOKING NORTH)

SC: 1/16" = 1'-0"

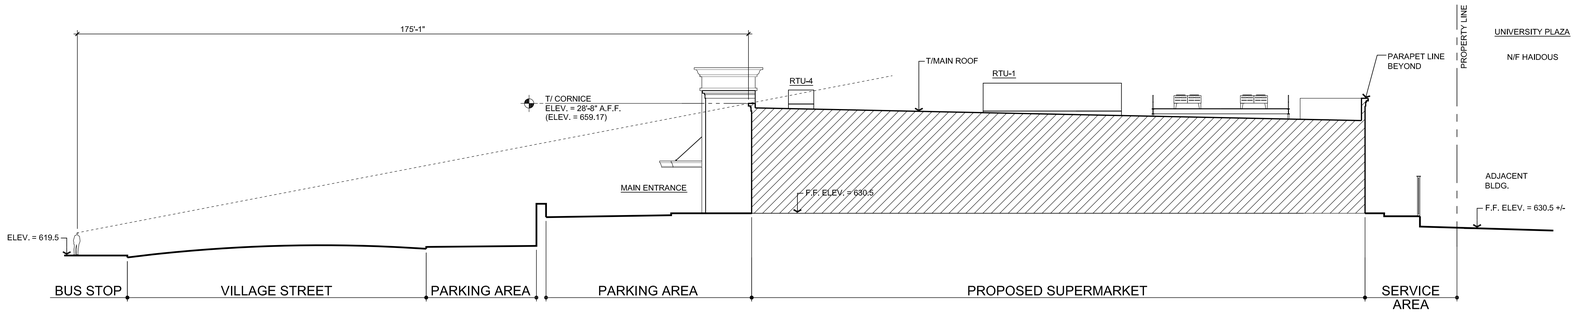

SECTION E-E (LOOKING WEST TOWARDS STORRS ROAD)

SC: 1/16" = 1'-0"

SECTION F-F (LOOKING EAST)

SC: 1/16" = 1'-0"

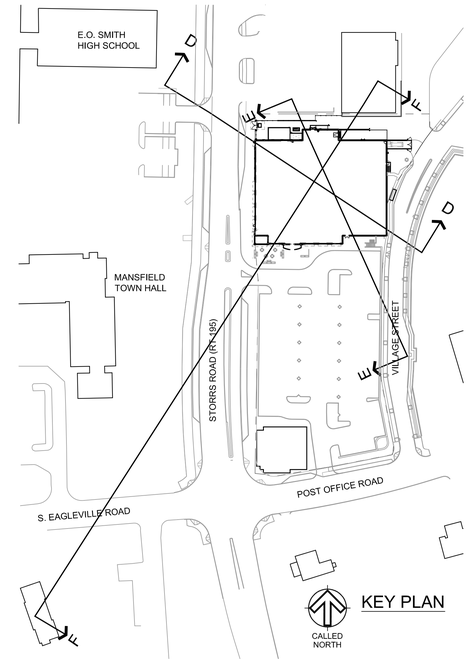

KEY PLAN

date: March 15, 2013

revisions:

Copyright © 2013
PEPIN Associates
architects • engineers
These Documents have been prepared specifically for this project. Reproduction is prohibited without the approval of the Architect or Engineer.

PEPIN
Associates
architects • engineers

4 Barnard Lane
Bloomfield, Connecticut
06002

860.243.1471
FAX: 860.286.8290

certification:

project - location:

Price Chopper
STORE #243
at
Storrs Center

Storrs Rd. & Village St.
Mansfield, CT

sheet title:

SIGHT LINE
SECTIONS

sheet number:

SIGHT2

project number: 1224