LEGEND

CONTROL MEASURE	ILLUSTRATION
HAY BALES AT CATCH BASINS	
SILT FENCE	SF — SF
STOCKPILE AREA	SF JS
TEMPORARY SEDIMENT TRAP	TST
CONSTRUCTION ENTRANCE ANTI-TRACKING PAD	
SILT SACK CATCH BASIN PROTECTION	

GRAPHIC SCALE
30 15 0 30
SCALE IN FEET

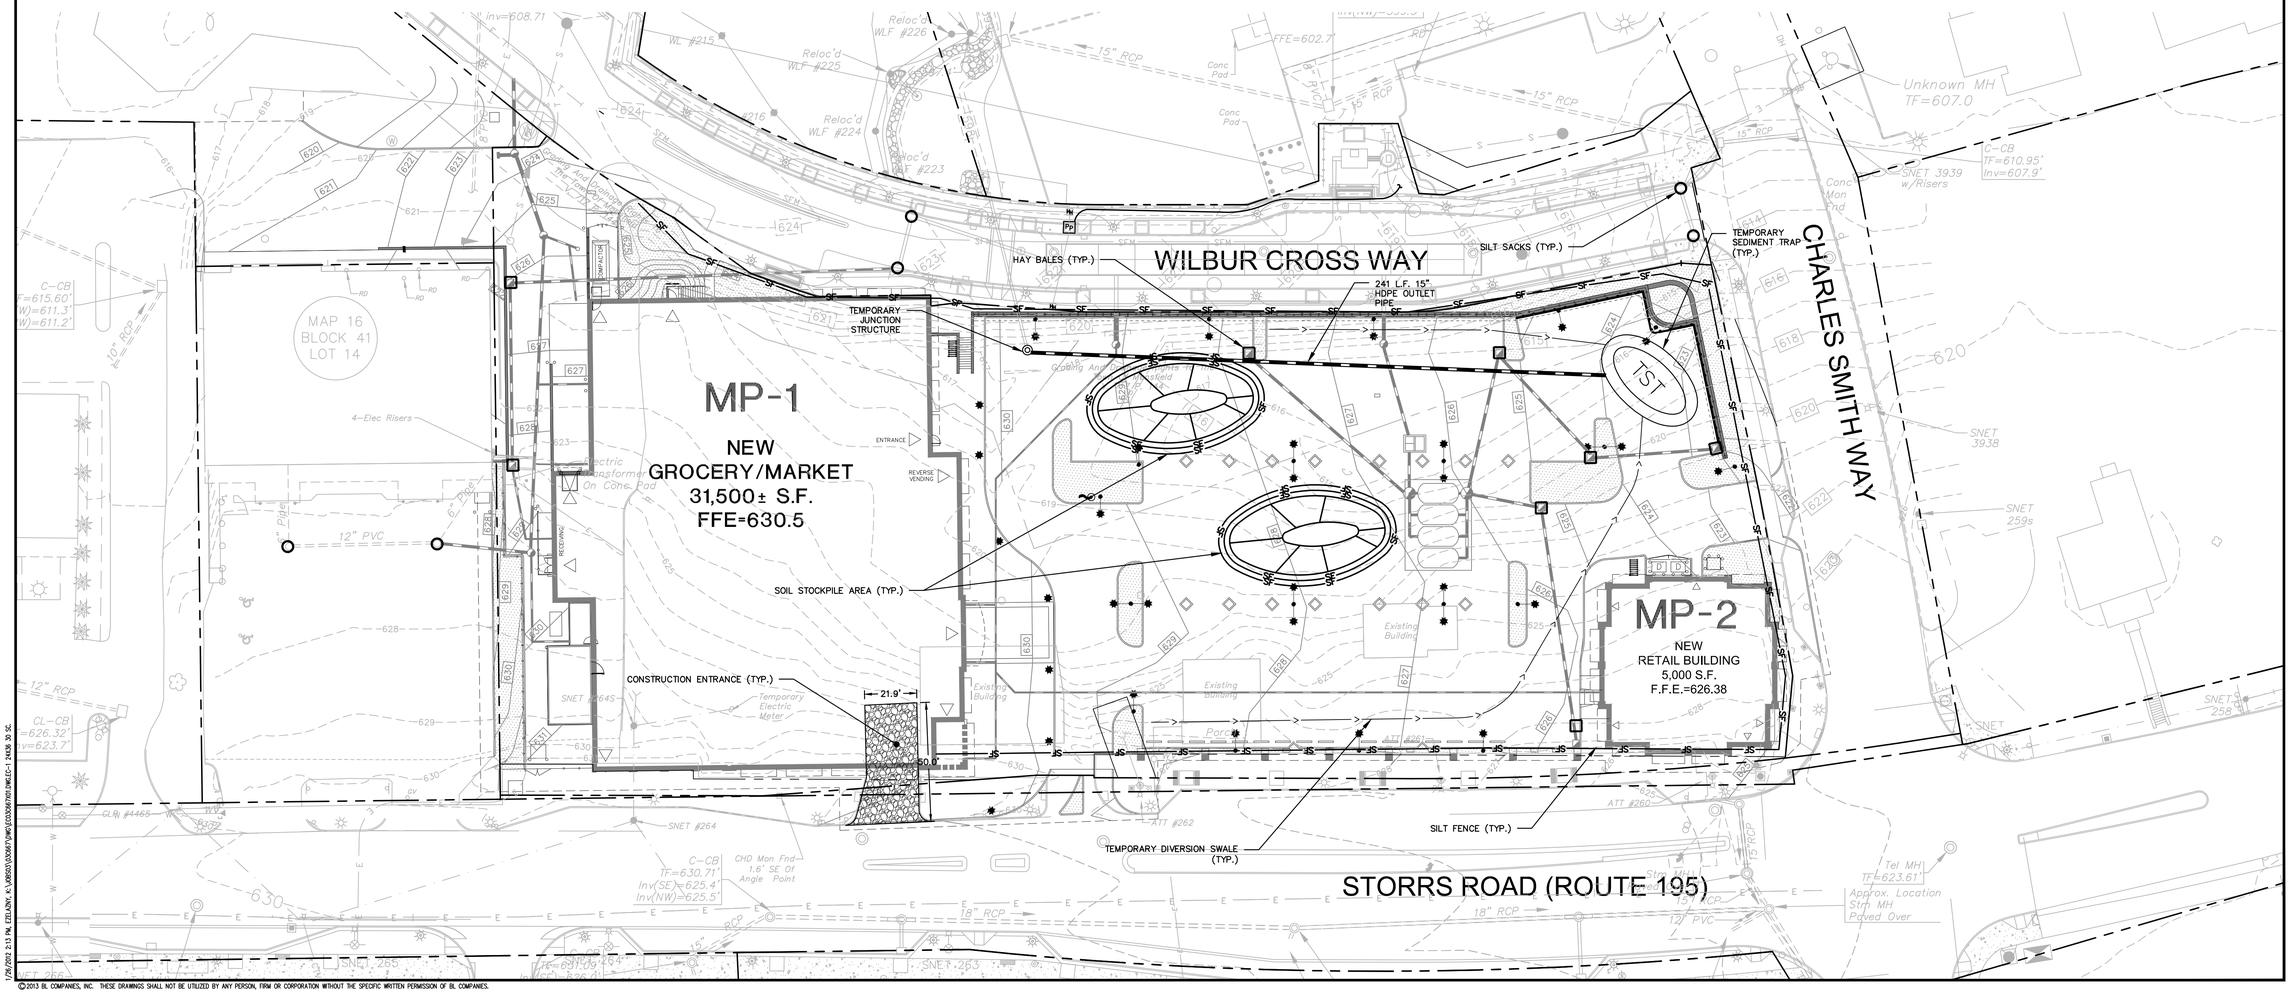

©2013 BL COMPANIES, INC. THESE DRAWINGS SHALL NOT BE UTILIZED BY ANY PERSON, FIRM OR CORPORATION WITHOUT THE SPECIFIC WRITTEN PERMISSION OF BL COMPANIES.

1/28/2013 2:13 PM, EDLEON; K:\JOBS\03067\DWG\03306767EC\DWG\EC-1 24X36 30 SC.

BL Companies
ARCHITECTURE
ENGINEERING
ENVIRONMENTAL
LAND SURVEYING

355 Research Parkway
Meriden, CT 06450
(203) 630-1406
(203) 630-2615 Fax

STORRS CENTER - PHASE 4
STORRS ROAD (ROUTE 195)
STORRS-MANSFIELD, CONNECTICUT

FOR PERMITTING PURPOSES ONLY
NOT FOR CONSTRUCTION

REVISIONS

No.	Date	Desc.

Designed	J.J.U.
Drawn	N.G.Y.
Checked	
Approved	
Scale	1"=30'
Project No.	03C667-X
Date	2013.03.08
CAD File:	EC03C667X01

Title
EROSION CONTROL PLAN

Sheet No.
EC-1

Xref (s): XR10C355002 ; XV03C667G8-PLAN ; XR10C355001 ; XR03C566701 ; TWA19BC307901 ; XT10C355001 ; XT03C566701 ; XO3C667701 ; XV03C667G8-PROP UTIL ; BB03C667702 ; XO3C667701 ; XO3C667702 ; XO3C667701 ; XO3C567702