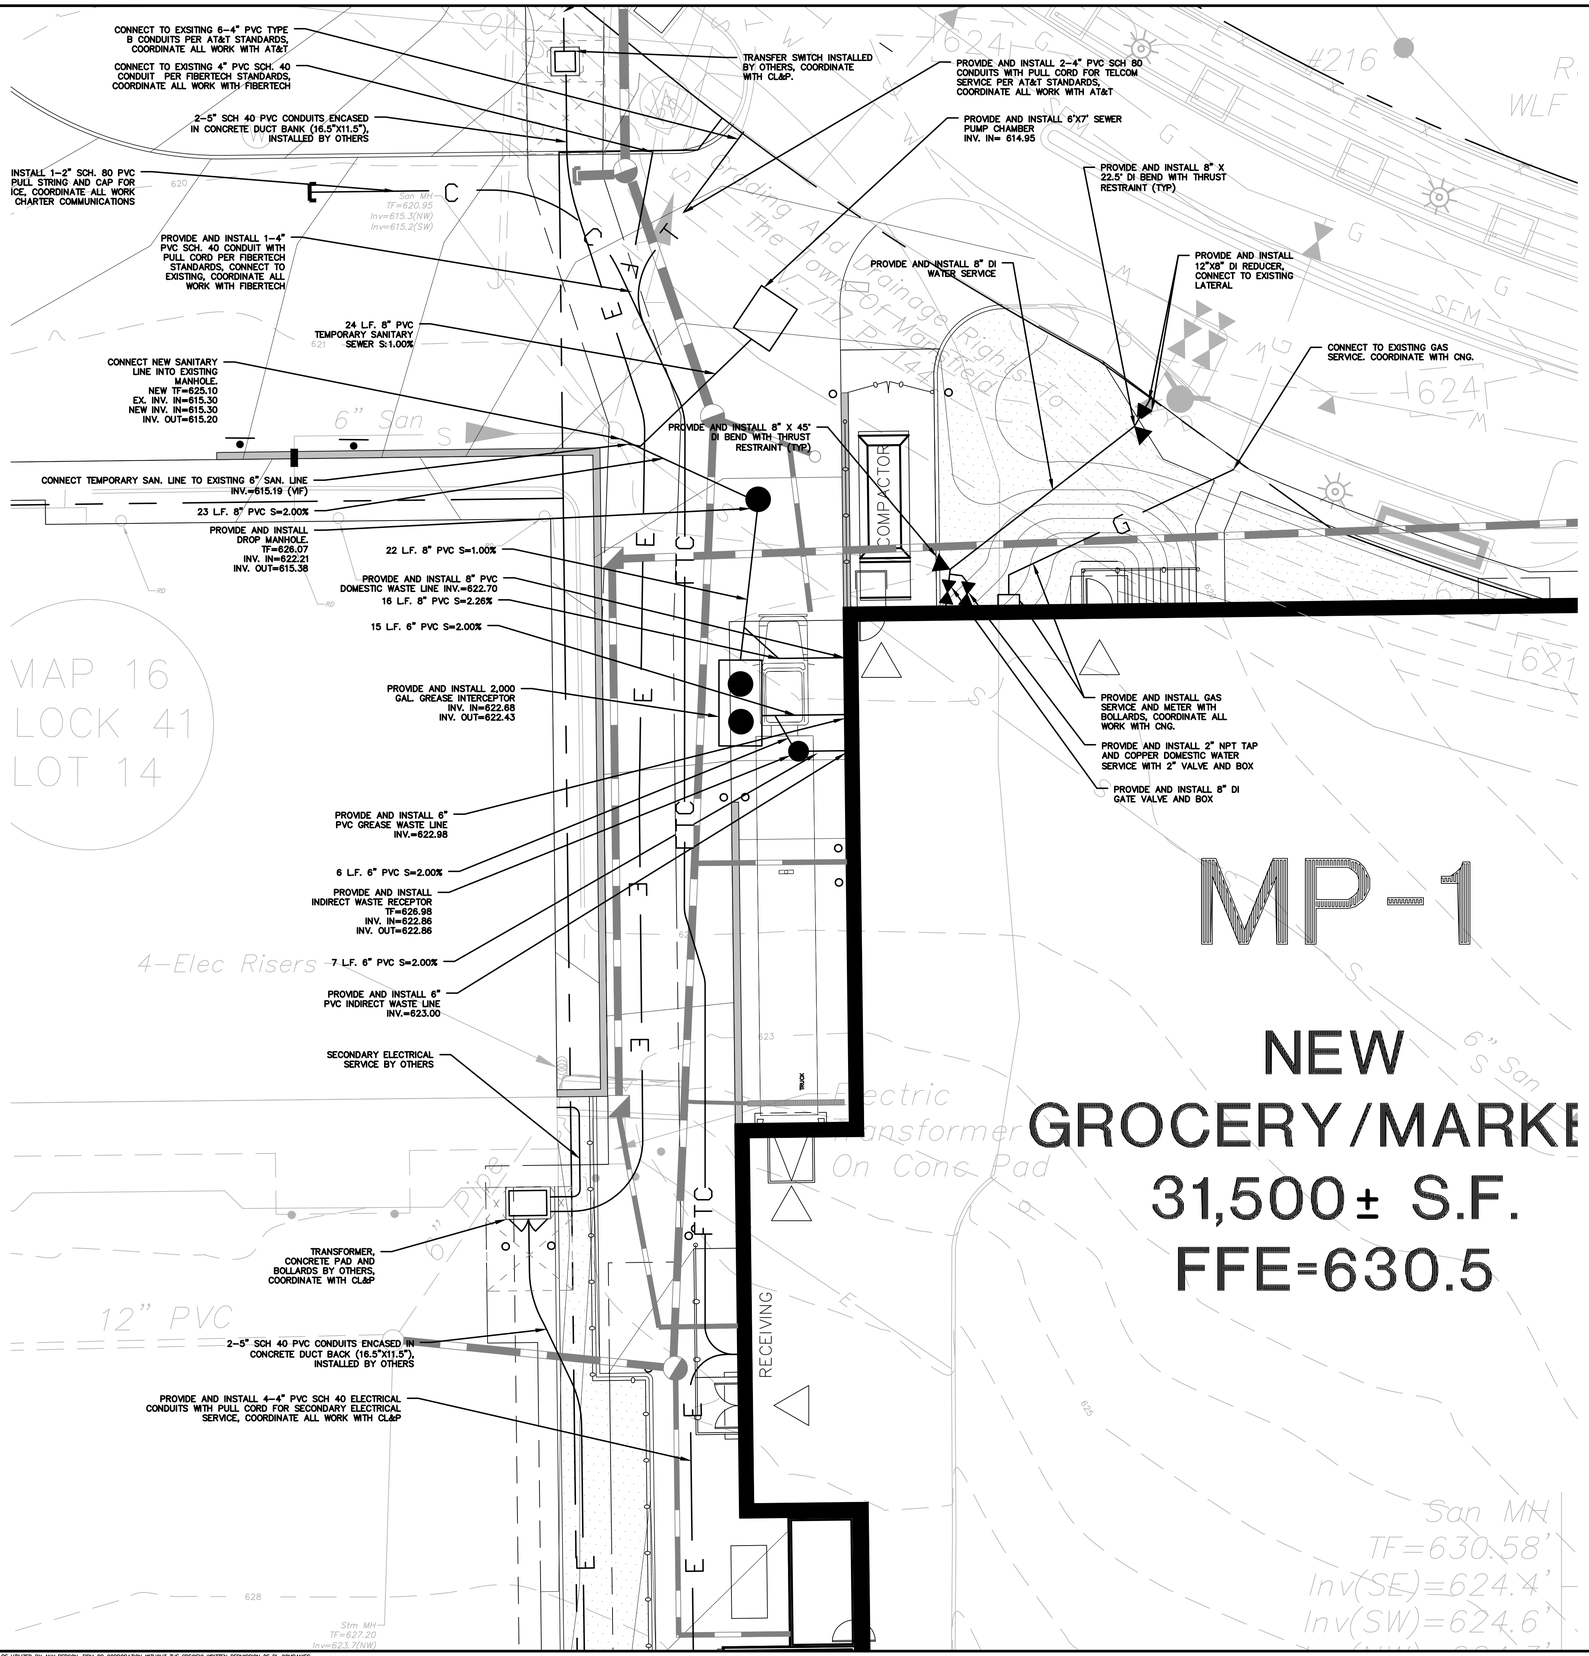

BL Companies
ARCHITECTURE
ENGINEERING
ENVIRONMENTAL
LAND SURVEYING

355 Research Parkway
Meriden, CT 06450
(203) 630-1406
(203) 630-2615 Fax

STORRS CENTER - PHASE 4
STORRS
STORRS-MANSFIELD, CONNECTICUT

FOR PERMITTING PURPOSES ONLY
NOT FOR CONSTRUCTION

No.	Date	REVISIONS Desc.

Designed	J.J.U.
Drawn	N.G.Y.
Checked	
Approved	
Scale	1"=10'
Project No.	03C667-X
Date	2013.03.08
CAD File:	SU03C667X01

Title
SITE UTILITY PLAN

Sheet No.
SU-2

Xref (s): : XR10C355002 : XY03C667OB-PLAN : XR10C355001 : XR03C66701 : TWA708C307901 : XT10C355001 : XT03C66701 : XO3C667Z01 : XY03c667OB-PROP.UTIL : XO3C667Z01 : XO3C667Z02 : XO3C667Z03 : BO3C667Z02 : XO3C667Z01

1/28/2013 2:13 PM, EZELANY, K:\JOBS\03\03067\DWG\SU03C667X01.DWG-2-24X36 10 SC.

©2013 BL COMPANIES, INC. THESE DRAWINGS SHALL NOT BE UTILIZED BY ANY PERSON, FIRM OR CORPORATION WITHOUT THE SPECIFIC WRITTEN PERMISSION OF BL COMPANIES.