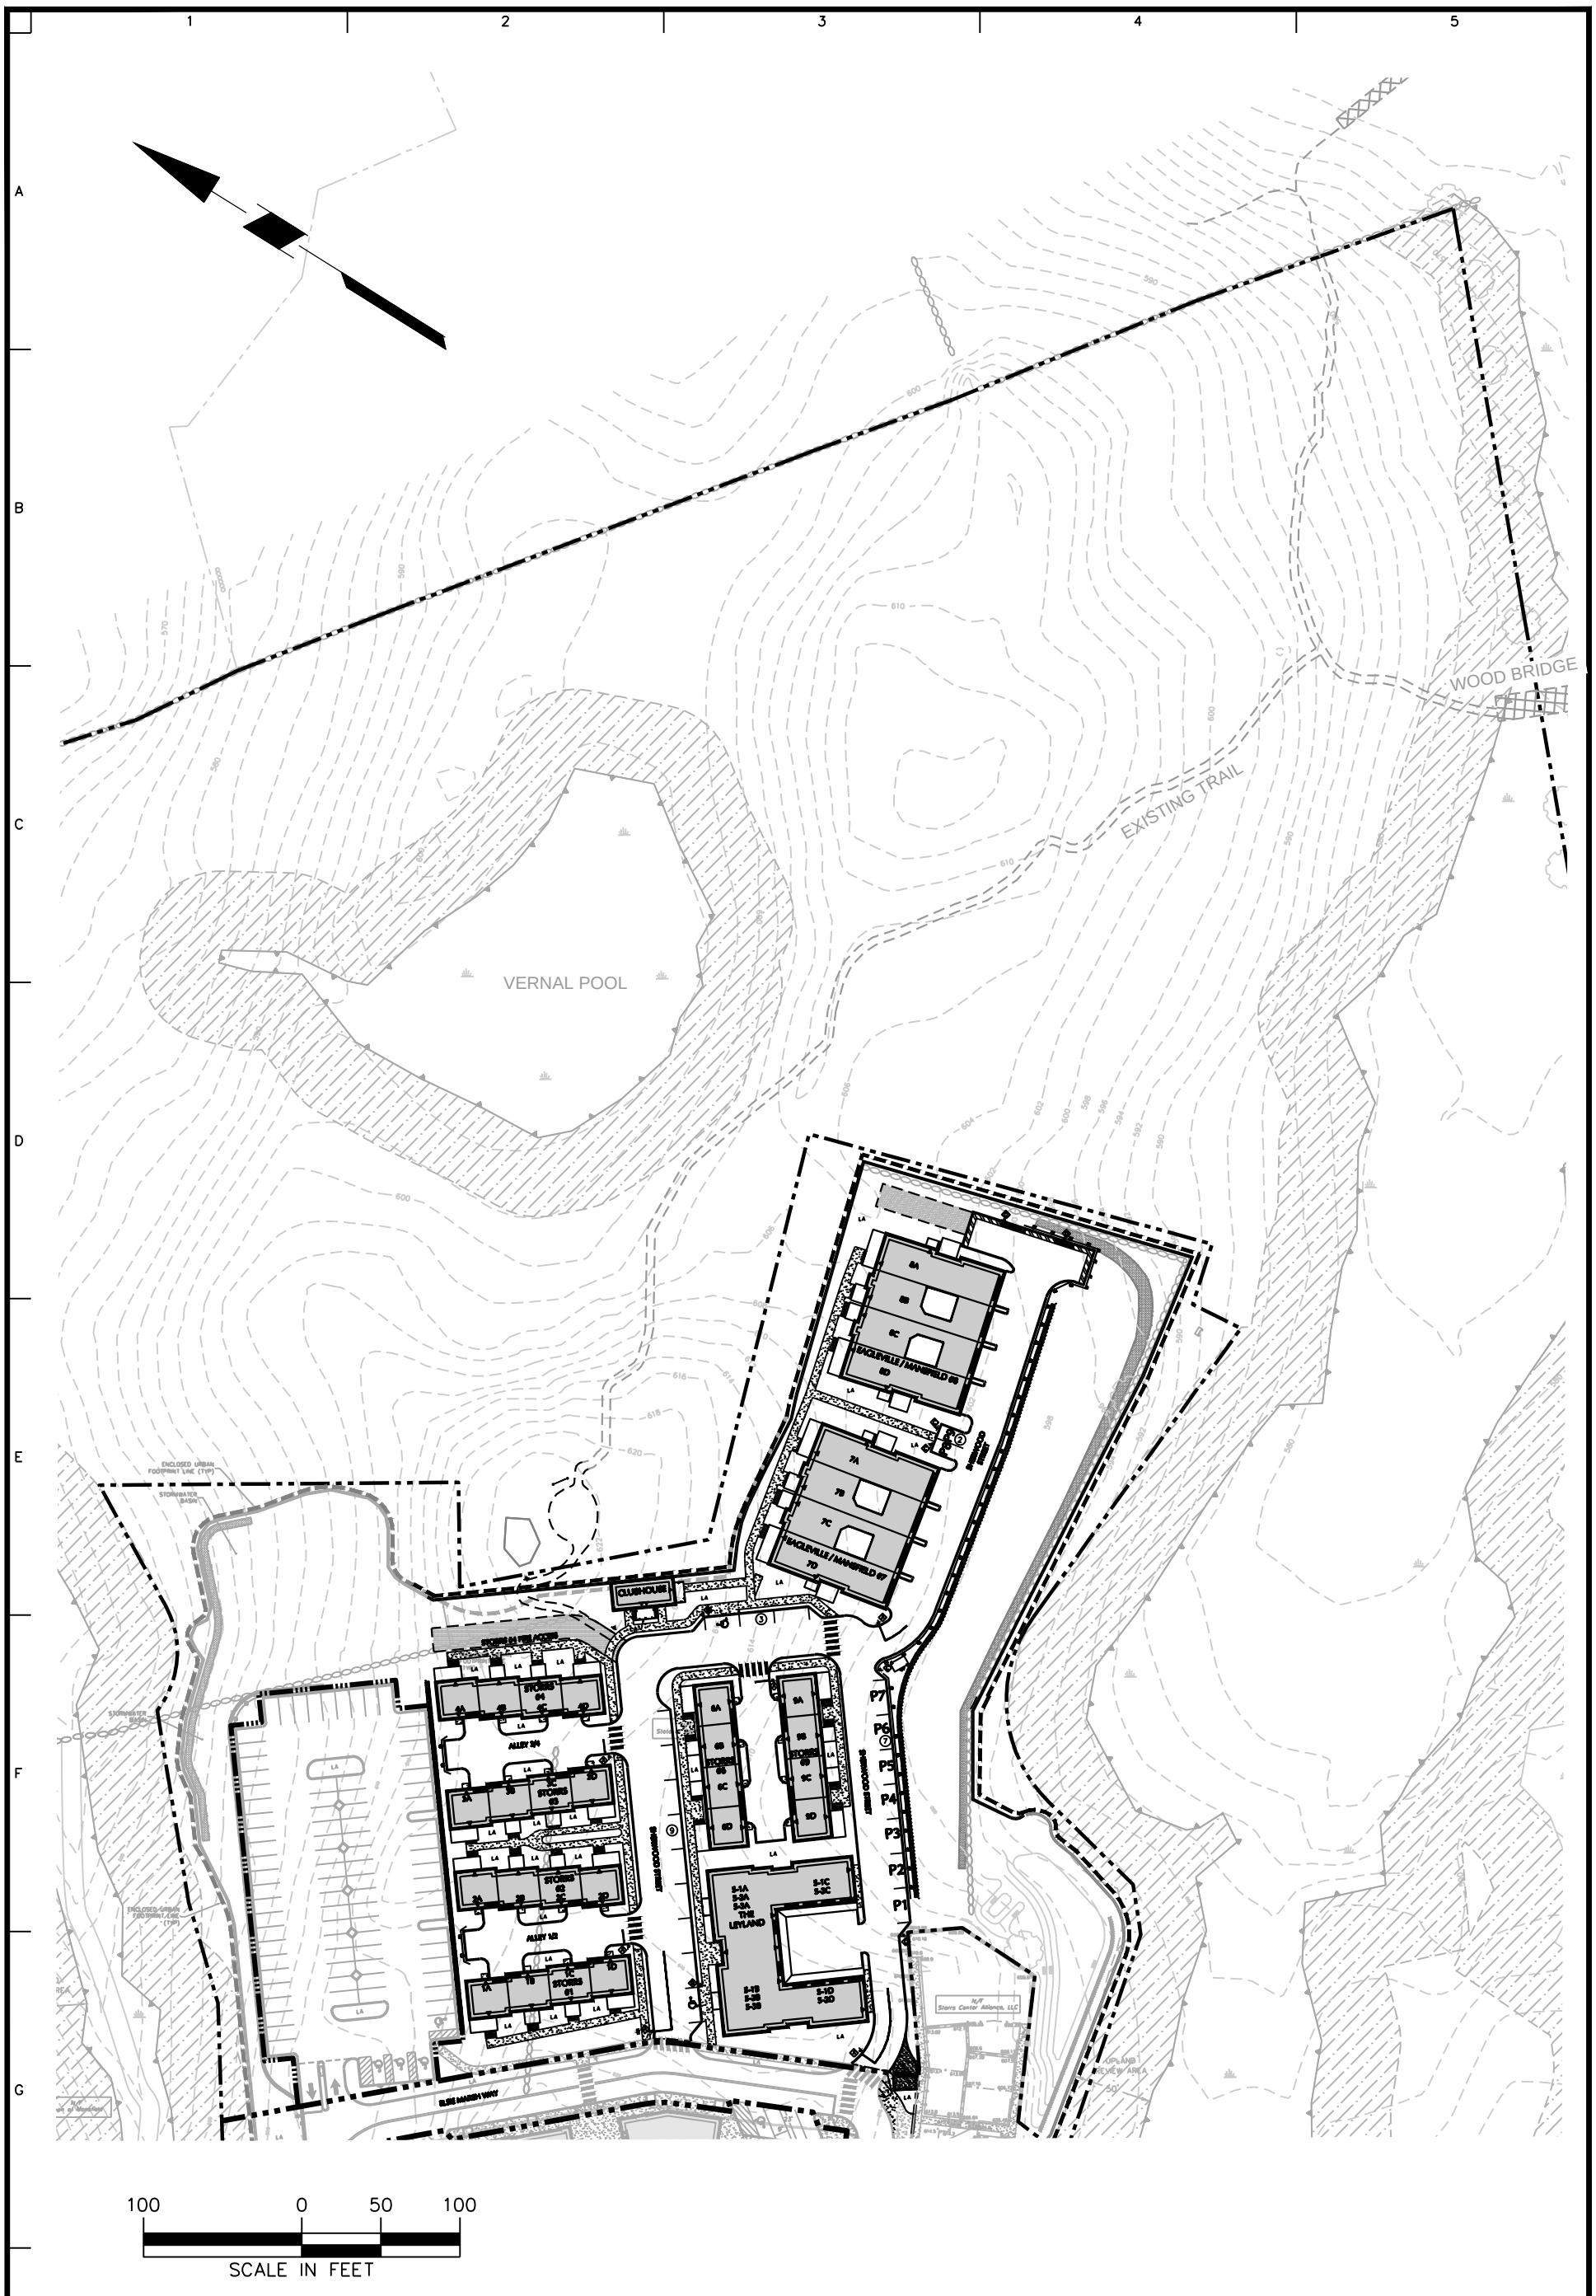

LANGAN

555 Long Wharf Drive
New Haven, CT 06511
T: 203.562.5771 F: 203.789.6142 www.langan.com

Langan Engineering, Environmental, Surveying and Landscape Architecture, D.P.C.
Langan Engineering and Environmental Services, Inc.
Langan CT, Inc.
Langan International LLC

Collectively known as Langan

Project

STORRS CENTER PHASE III

MANSFIELD CONNECTICUT

Drawing Title

TRAIL MAP

Project No. 140105801	
Date 5/5/2016	
Scale 1"=100'	
Drawn By CVZ	Checked By –

Drawing No.

TR-1

© 2014 Langan

Filename: \\langan.com\data\NJ\data8\140105801\Cadd Data - 140105801\SheetFiles\140105801-CS101-0301.dwg, Date: 5/5/2016, Time: 16:37, User: evanzanten, Style Table: Langan.stb, Layout: Trail