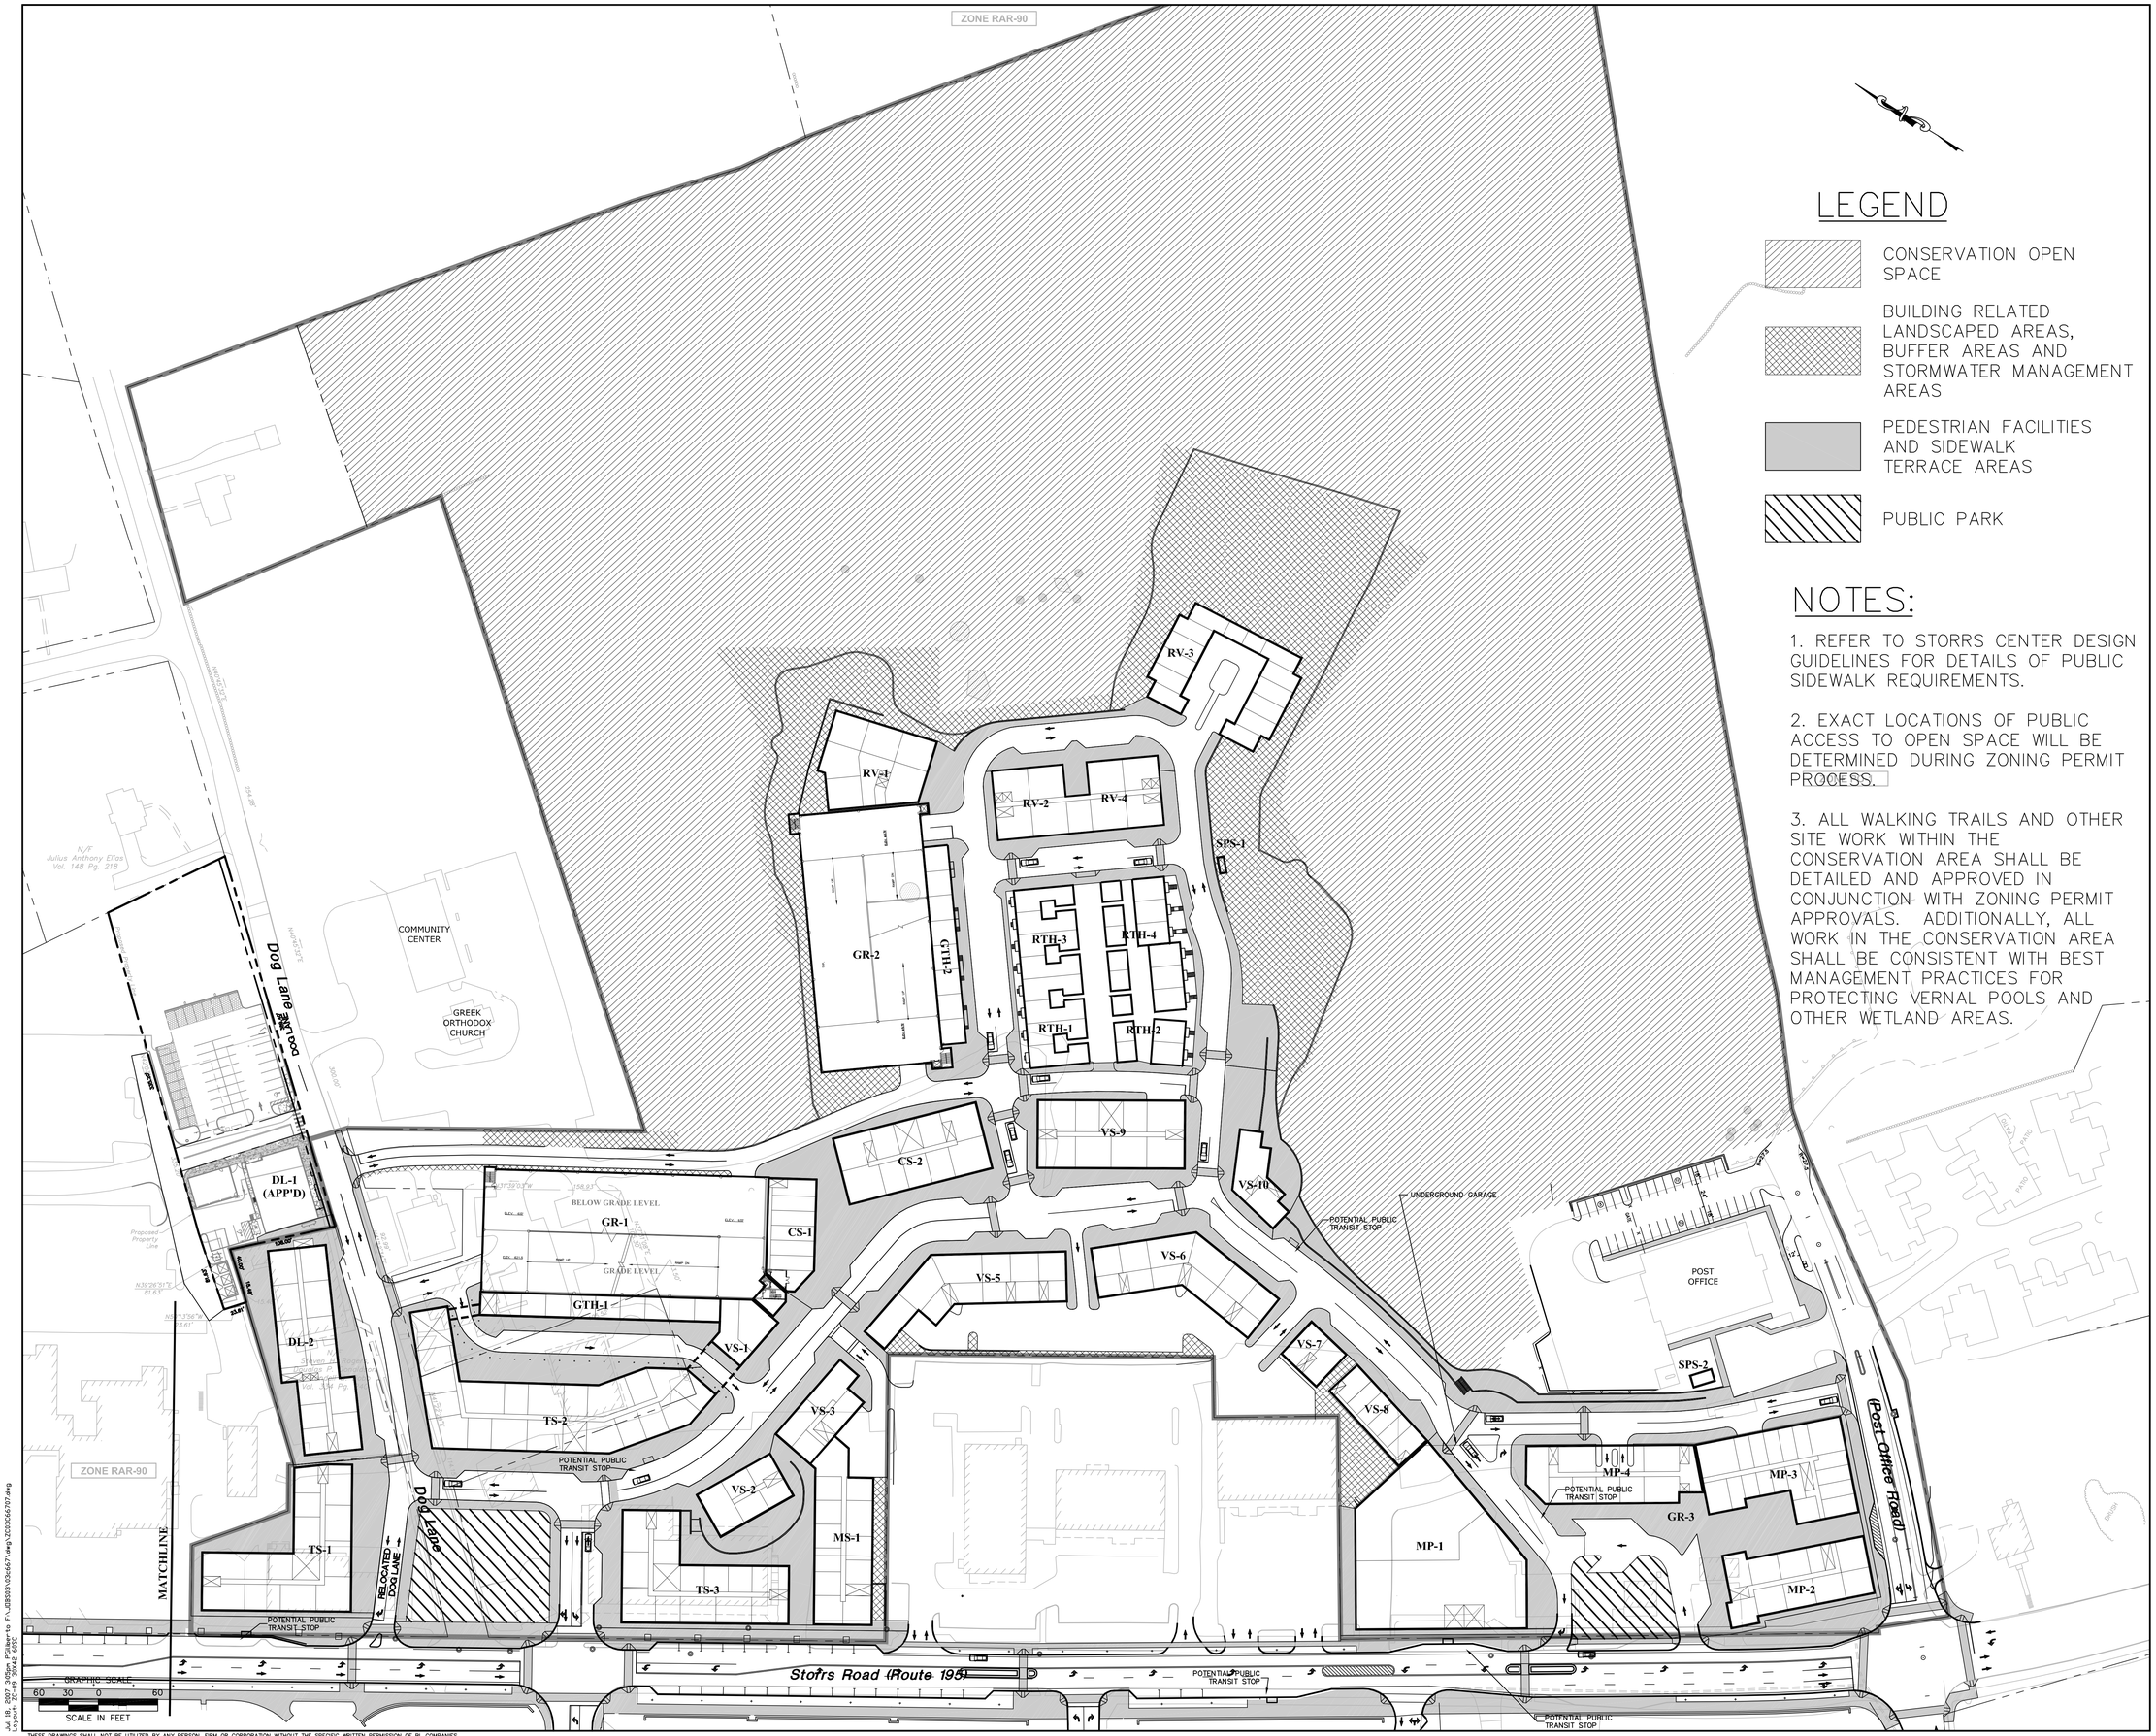

THESE DRAWINGS SHALL NOT BE UTILIZED BY ANY PERSON, FIRM OR CORPORATION WITHOUT THE SPECIFIC WRITTEN PERMISSION OF BL COMPANIES

Jul 18, 2007 - 3:05pm P:\dwgs\03c667\dwg\ZC09C667.dwg
Layout: ZC.09 Model: Layout1

STORRS RETHINK MAIN STREET CENTER

Mansfield Downtown Partnership
Helping to Build Mansfield's Future

Town Builder & Master Developer
LeylandAlliance

LiveWorkLearnPlay LLP

Michael W. Klemens LLC
Environmental Planning

HERBERT S. NEWMAN AND PARTNERS P.C.
ARCHITECTURE PLANNING INTERIOR DESIGN

BL Companies
ARCHITECTURE
ENGINEERING
PLANNING
LANDSCAPE ARCHITECTURE
LAND SURVEYING
ENVIRONMENTAL SCIENCES

DESMAN ASSOCIATES

Patrick L. Pinnell AIA
Architecture & Town Planning

ROBINSON & COLE LLP

URBAN DESIGN ASSOCIATES

LaQuatra Bonci Associates
95 South Tenth Street
Pittsburgh, Pennsylvania 15203
tel 412. 488. 8822
fax 412. 488.8825
Nature leads, art follows.

REVISION	DATE
REVISIONS PER TOWN COMMENTS	07/06/07
REVISIONS PER R.&C. COMMENTS	07/18/07

PEDESTRIAN FACILITIES AND OPEN SPACES MAP

DESIGNED	PJG
DRAWN	PJG
CHECKED	
APPROVED	
SCALE	1"=60'
PROJECT #	03C667
DATE	03/11/07

SHEET ZC.09