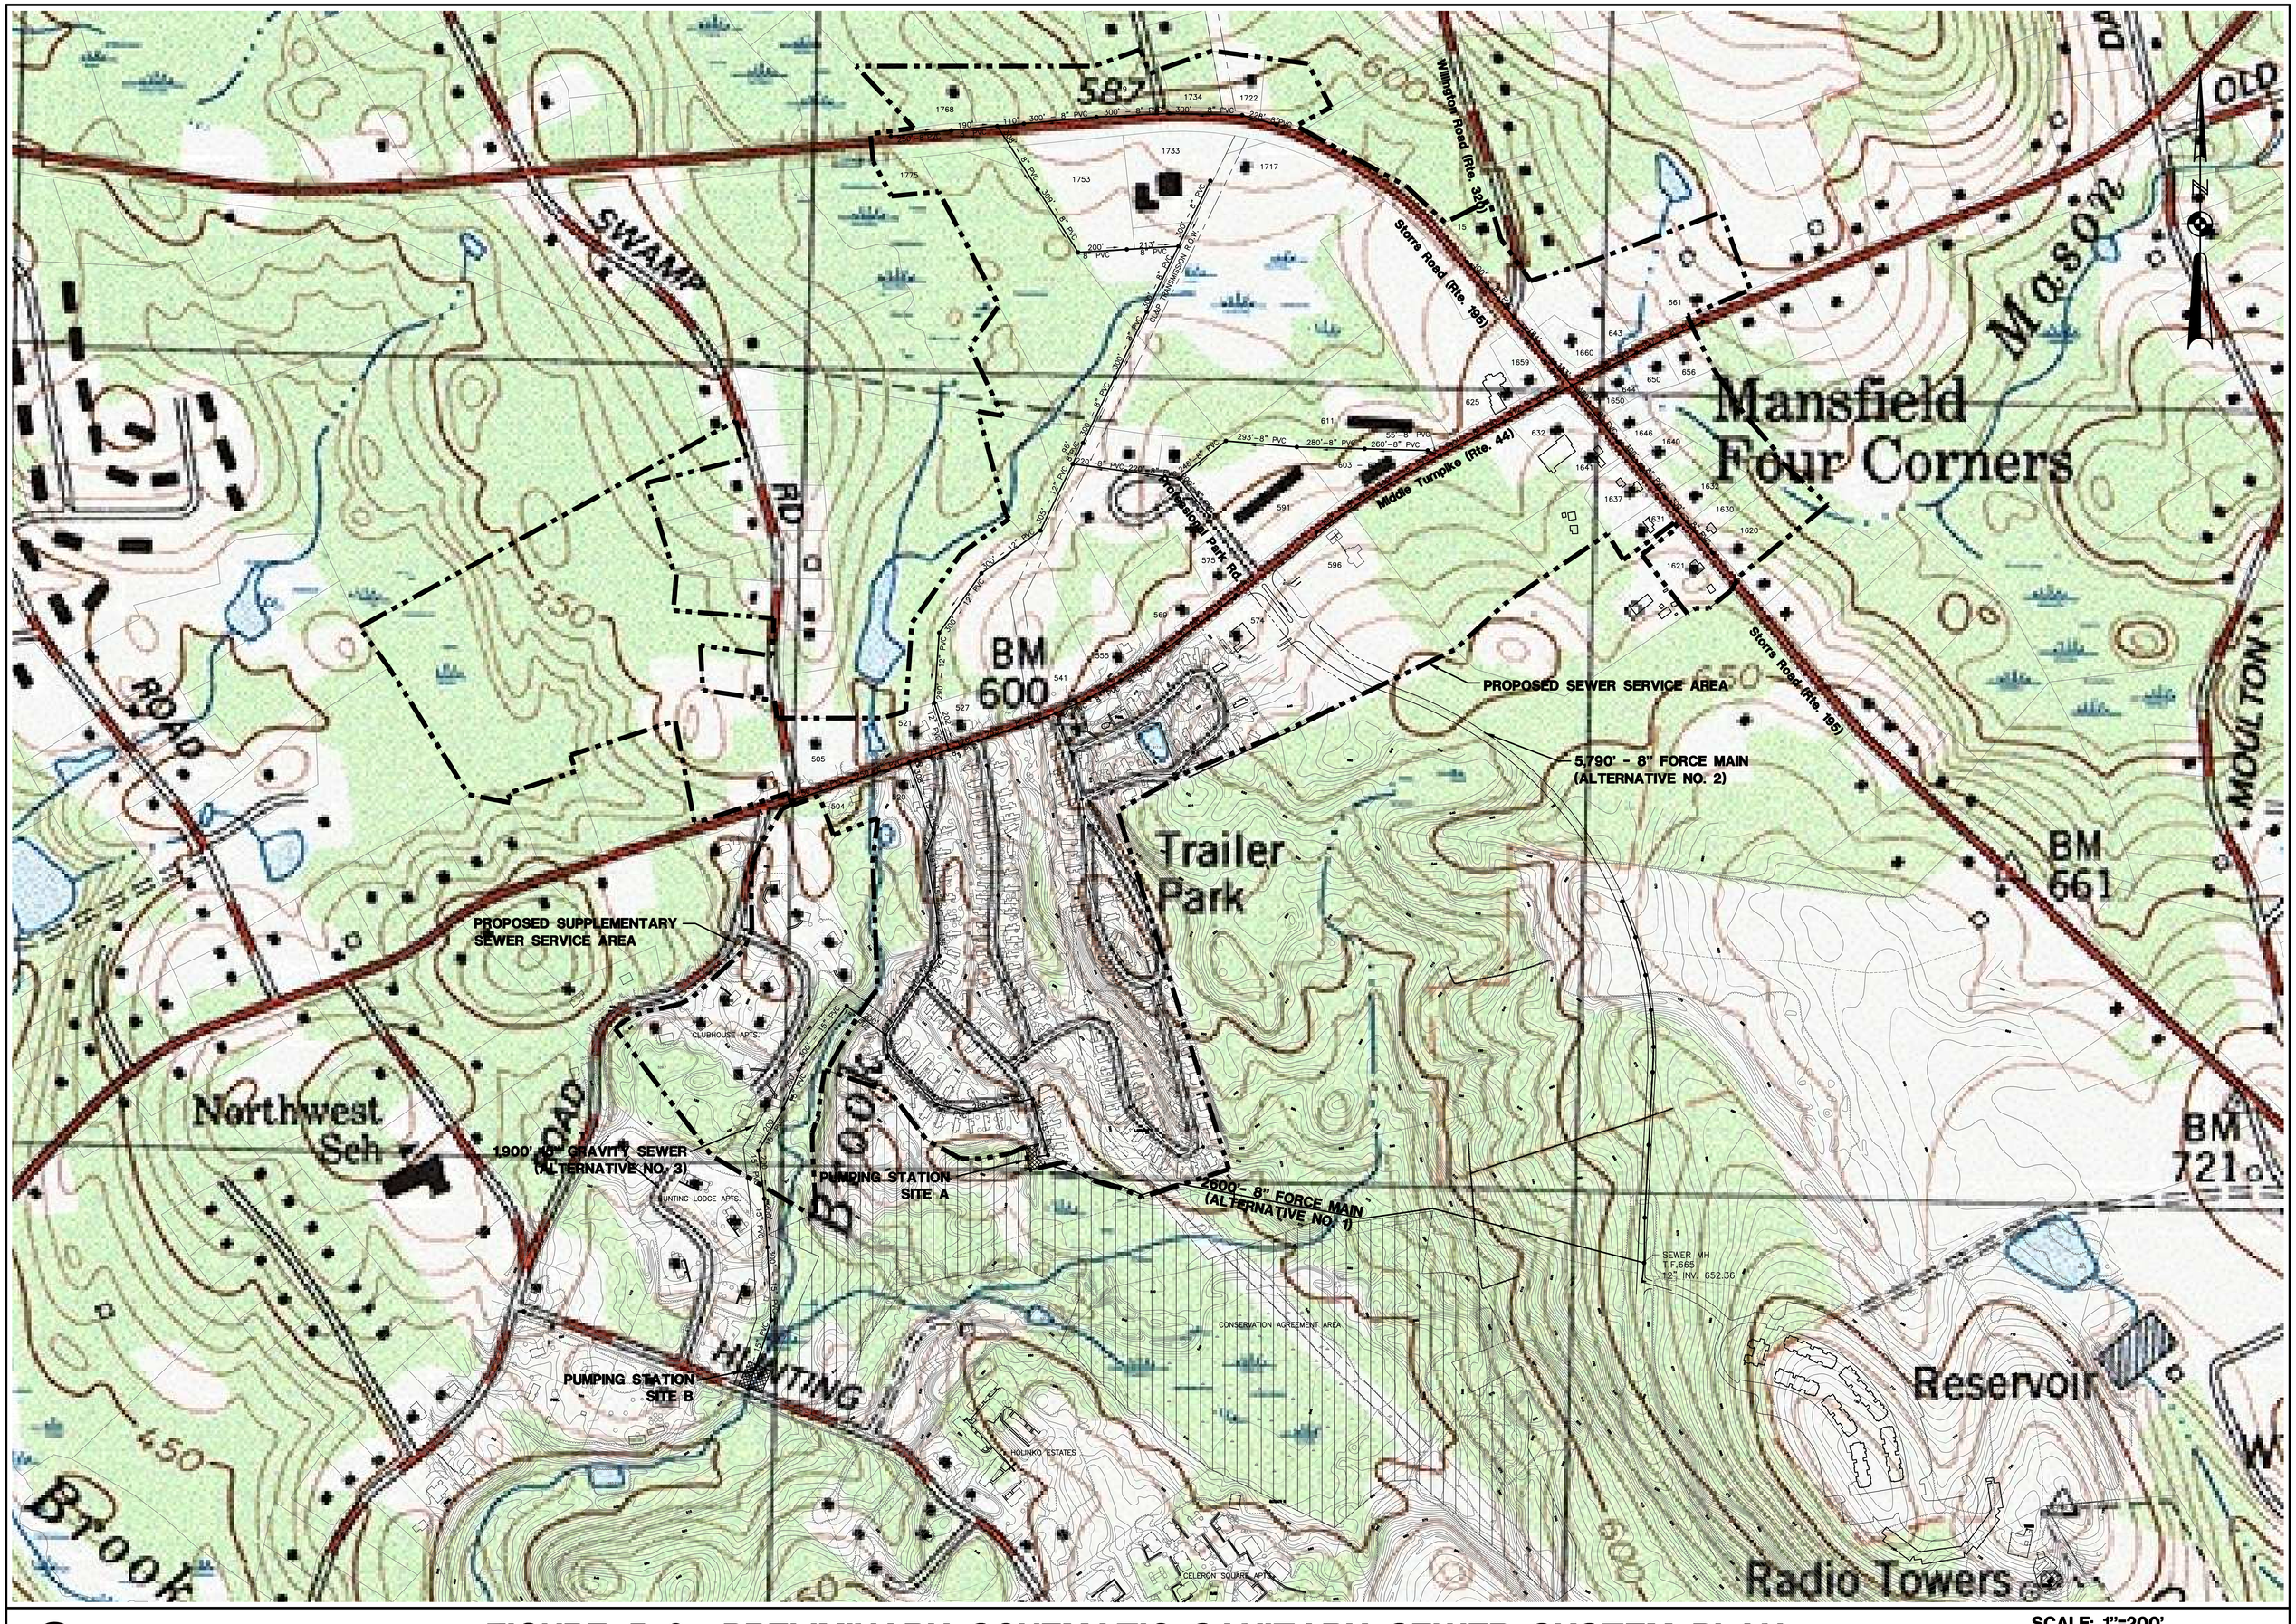

EarthTech
A Tyco International Ltd. Company

FIGURE 5-2 PRELIMINARY SCHEMATIC SANITARY SEWER SYSTEM PLAN
MANSFIELD FOUR CORNERS FACILITY PLAN

SCALE: 1"=200'

JANUARY, 2008