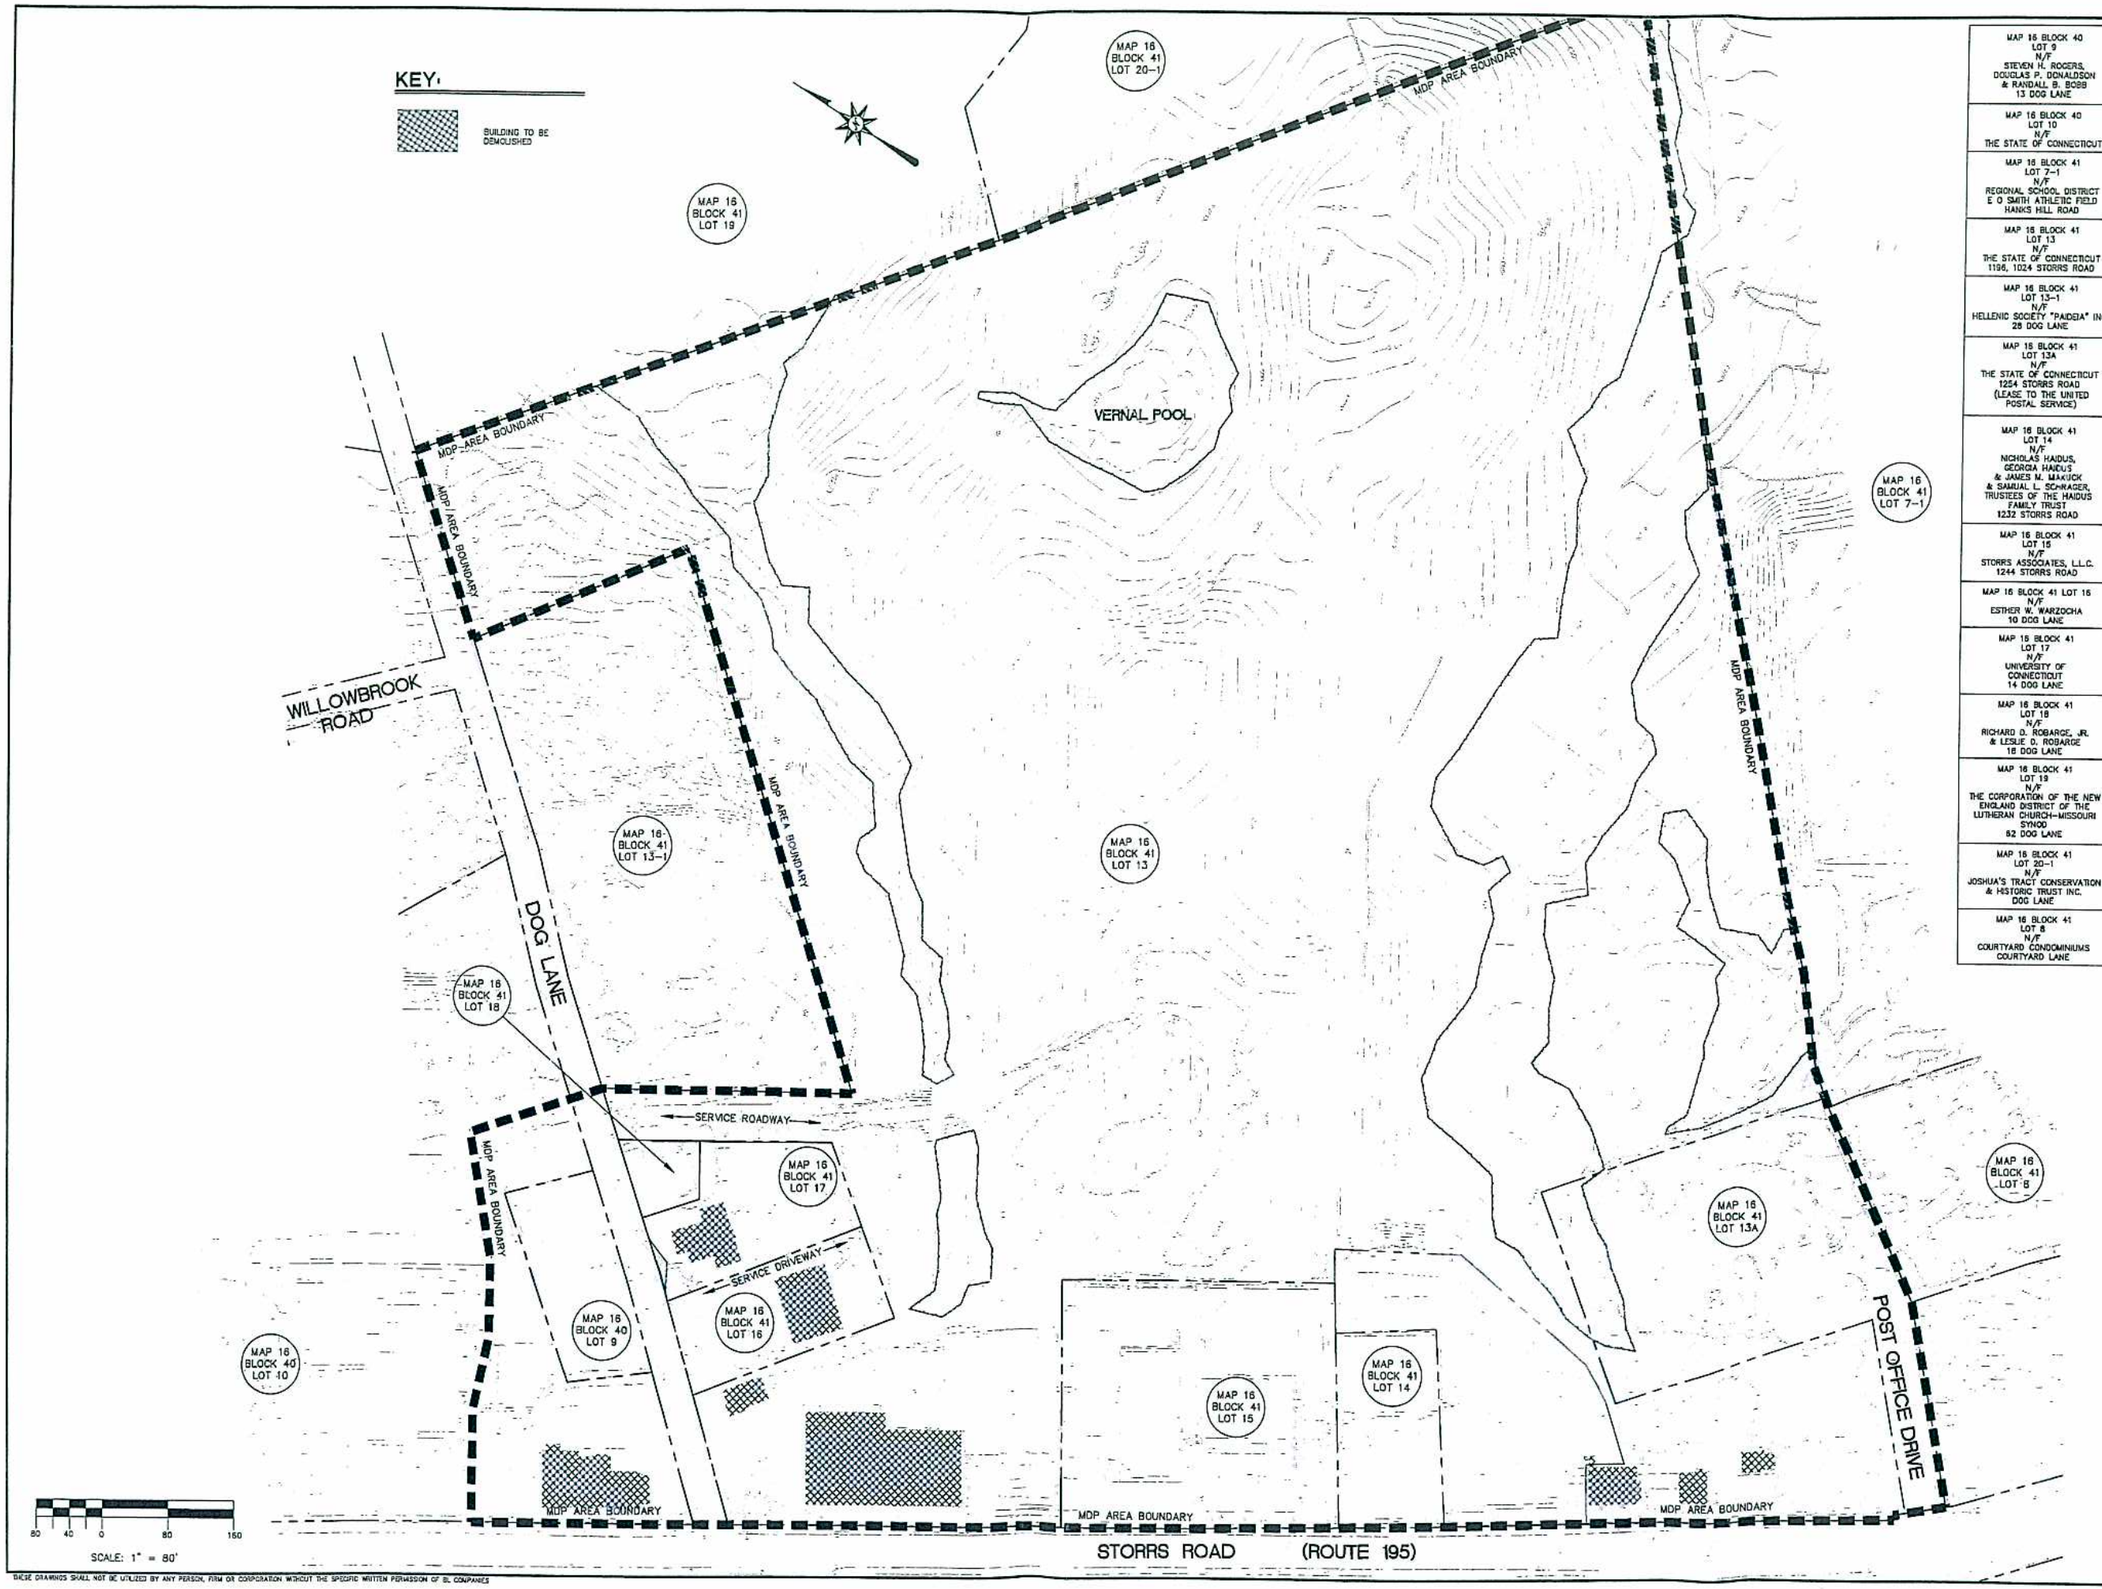

MAP 16 BLOCK 40 LOT 9 N/F STEVEN H. ROGERS, DOUGLAS P. DONALDSON & RANDALL B. BOBB 13 DOG LANE
MAP 16 BLOCK 40 LOT 10 N/F THE STATE OF CONNECTICUT
MAP 16 BLOCK 41 LOT 7-1 N/F REGIONAL SCHOOL DISTRICT E O SMITH ATHLETIC FIELD HANKS HILL ROAD
MAP 16 BLOCK 41 LOT 13 N/F THE STATE OF CONNECTICUT 1196, 1024 STORRS ROAD
MAP 16 BLOCK 41 LOT 13-1 N/F HELLENIC SOCIETY "PAIDEIA" INC. 28 DOG LANE
MAP 16 BLOCK 41 LOT 13A N/F THE STATE OF CONNECTICUT 1254 STORRS ROAD (LEASE TO THE UNITED POSTAL SERVICE)
MAP 16 BLOCK 41 LOT 14 N/F NICHOLAS HAIDUS, GEORGIA HAIDUS & JAMES M. MAKUCK & SAMUAL L. SCHRAGER, TRUSTEES OF THE HAIDUS FAMILY TRUST 1232 STORRS ROAD
MAP 16 BLOCK 41 LOT 15 N/F STORRS ASSOCIATES, L.L.C. 1244 STORRS ROAD
MAP 16 BLOCK 41 LOT 16 N/F ESTHER W. WARZOCHA 10 DOG LANE
MAP 16 BLOCK 41 LOT 17 N/F UNIVERSITY OF CONNECTICUT 14 DOG LANE
MAP 16 BLOCK 41 LOT 18 N/F RICHARD D. ROBARGE, JR. & LESLIE D. ROBARGE 18 DOG LANE
MAP 16 BLOCK 41 LOT 19 N/F THE CORPORATION OF THE NEW ENGLAND DISTRICT OF THE LUTHERAN CHURCH-MISSOURI SYNOD 52 DOG LANE
MAP 16 BLOCK 41 LOT 20-1 N/F JOSHUA'S TRACT CONSERVATION & HISTORIC TRUST INC. DOG LANE
MAP 16 BLOCK 41 LOT 8 N/F COURTYARD CONDOMINIUMS COURTYARD LANE

BL Companies

ARCHITECTURE
ENGINEERING
PLANNING
LANDSCAPE ARCHITECTURE
LAND SURVEYING
ENVIRONMENTAL SCIENCES

355 Research Parkway
Meriden, CT 06450
(203) 630-1406
(203) 630-2815 Fax

STORRS CENTER
MUNICIPAL DEVELOPMENT PLAN
DOG LANE AND STORRS ROAD (RT. 195)
MANSFIELD, CONNECTICUT

REVISIONS
No. Date Desc.

Surveyed	P.M.B.
Drawn	P.M.B.
Checked	R.H.R.
Approved	J.M.
Scale	1"=80'
Project No.	03C667
Date	3/31/05
CAD File	DM03C66701

Title
PRELIMINARY BUILDING DEMOLITION PLAN

Sheet No.
DM-1

THESE DRAWINGS SHALL NOT BE UTILIZED BY ANY PERSON, FIRM OR CORPORATION WITHOUT THE SPECIFIC WRITTEN PERMISSION OF BL COMPANIES

FIGURE 11